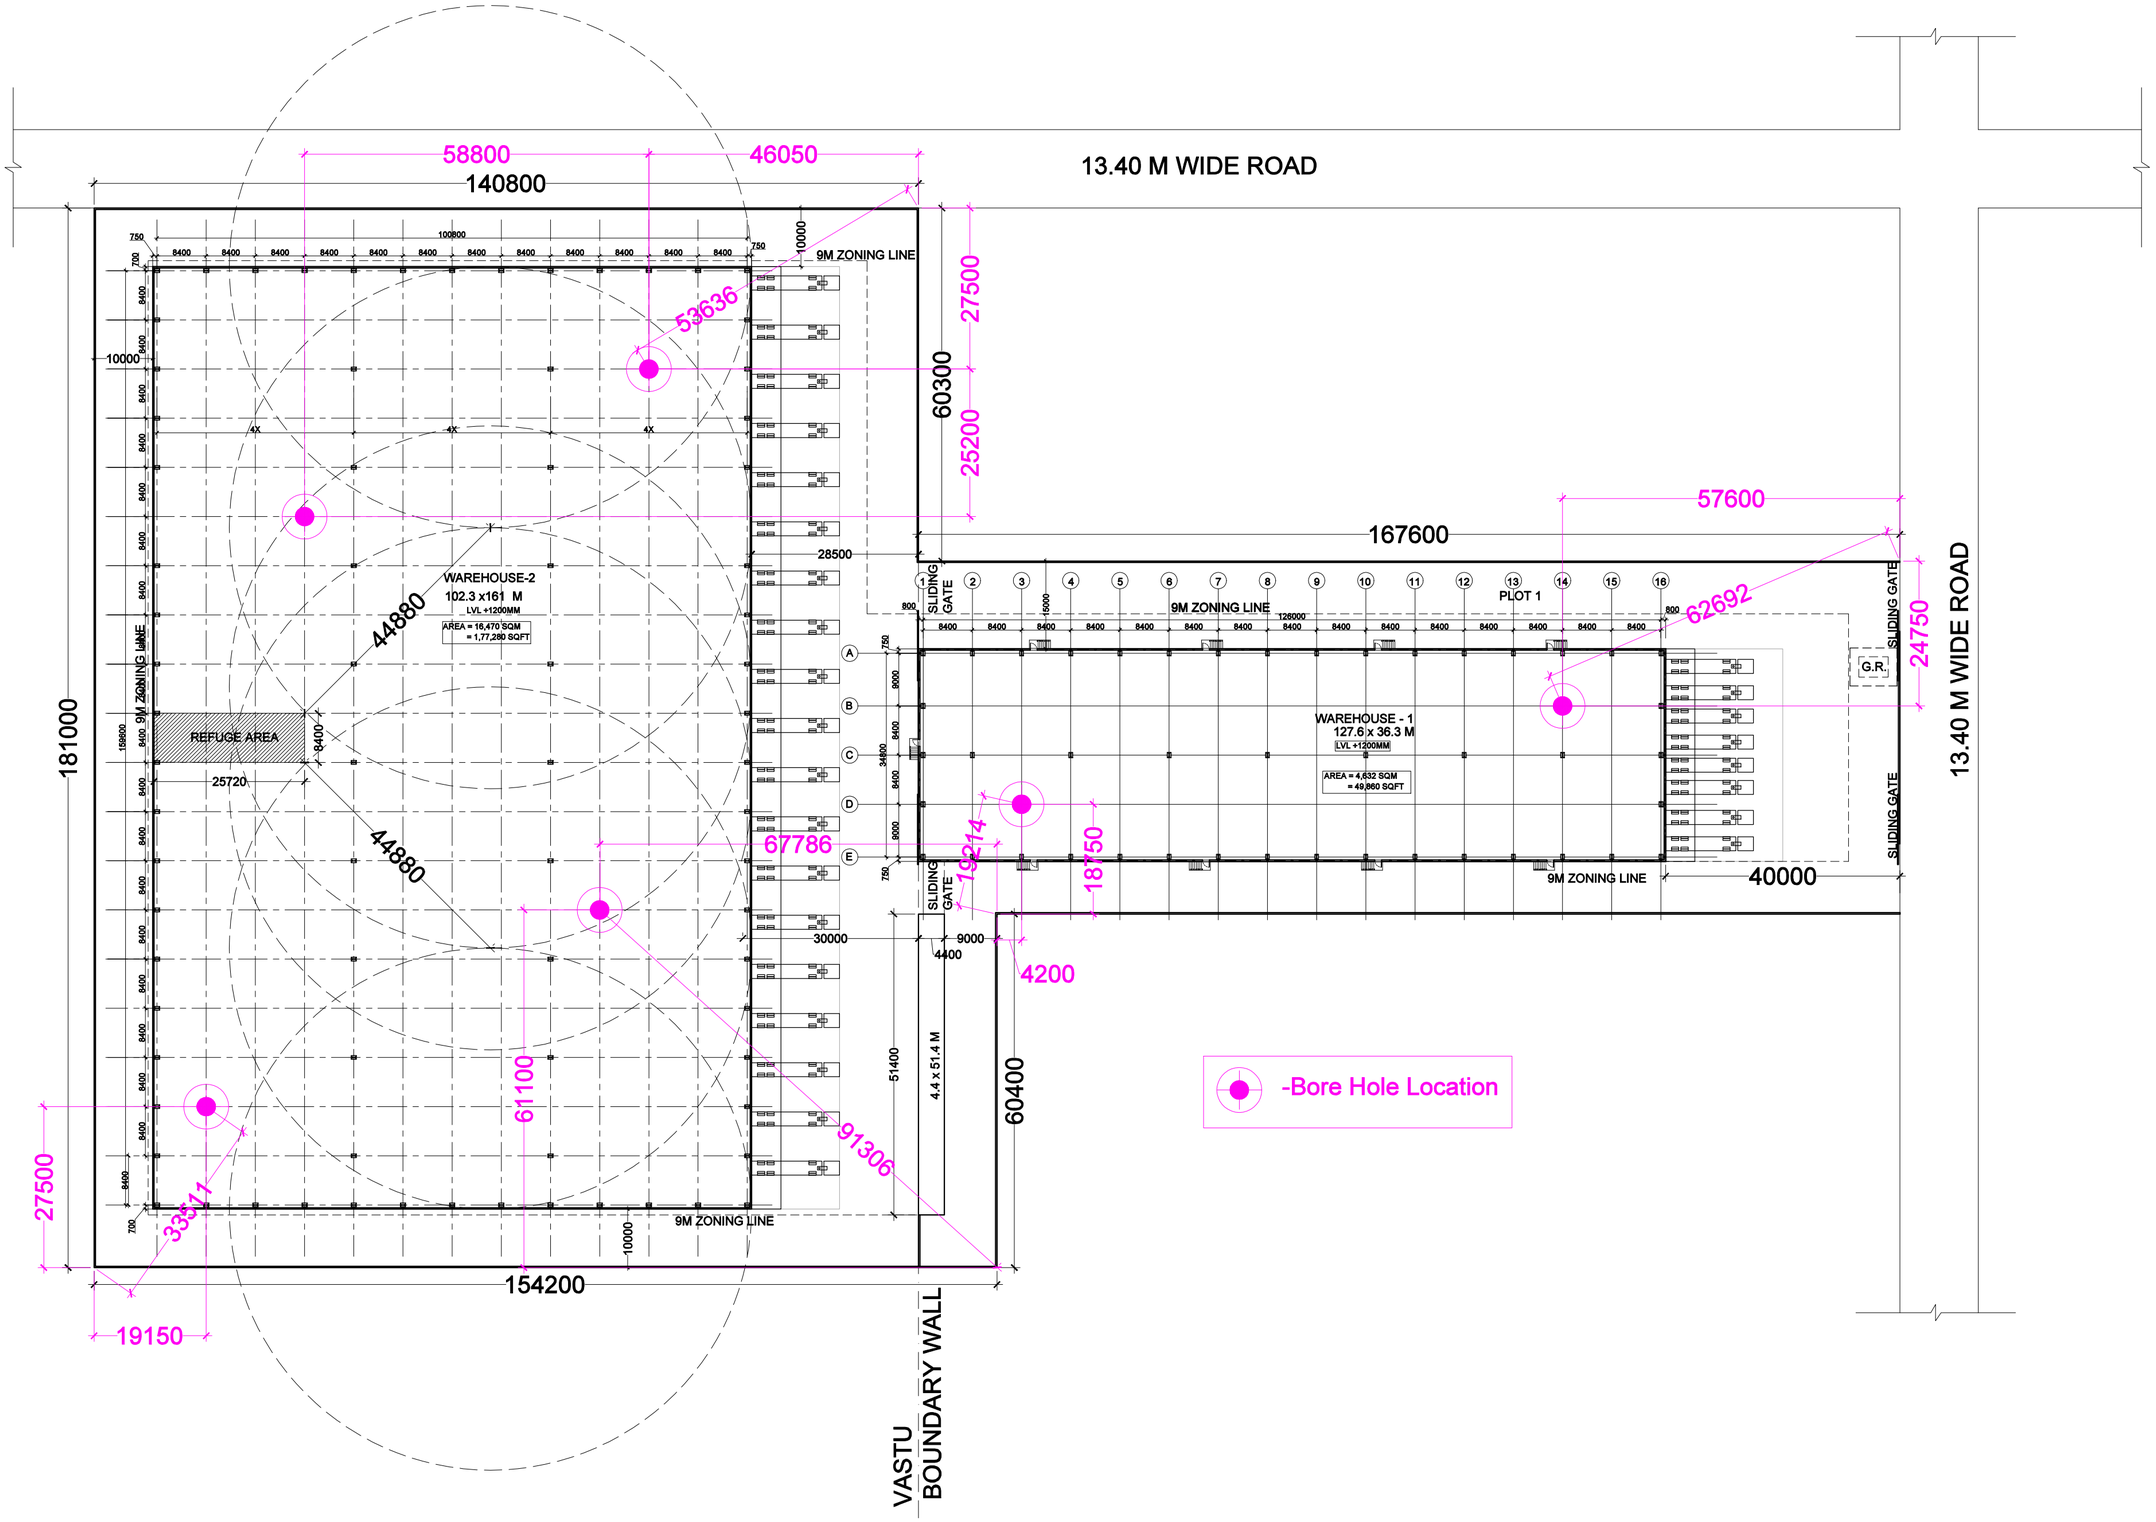

PROJECT :
PROPOSED WAREHOUSE FOR SUKHMAYA, HR.
SITE - B

GENERAL NOTES :::

- THIS DRAWING IS THE PROPERTY OF ADCPL AND SHALL NOT BE COPIED OR USED IN ANYWAY WITHOUT THEIR PRIOR PERMISSION.
- ALL DIMENSIONS AND LEVELS ARE IN MILLIMETERS UNLESS OTHERWISE MENTIONED.
- DRAWING NOT TO BE MEASURED , WRITTEN DIMENSIONS TO BE FOLLOWED.
- ALL DISCREPANCIES HAVE TO BE BROUGHT TO THE NOTICE OF THE DESIGNER BEFORE EXECUTION AND HIS DECISION SHALL BE FINAL.
- DECISIONS TAKEN ON SITE WITHOUT PRIOR PERMISSION FROM THE DESIGNER WILL NOT BE VALIDATED. THE DESIGNER WILL NOT BE RESPONSIBLE FOR THE DISCREPANCIES THEREAFTER.
- THIS DRAWING HAS TO BE READ IN CONJUNCTION WITH DETAILS, LARGE SCALE DRAWINGS, STRUCTURAL, SERVICES AND OTHER RELEVANT DRAWINGS.

Rev. No.	Date	Description	Issued By
R0	12-12-22	FOR APPROVAL	AUM

REVISIONS

Scale	::: NTS	Date	::12 -12-22
Dealt	::: ANNA	Checked	::: ABHINAV
Approved	::: L.A.Murthy	Design	::: L.A.Murthy

DRAWING TITLE :::
SITE PLAN - BORE HOLE LOCATION

DRAWING NO. :::
ADCPL/SUKH/HR/22-A-100A

Proj. No. : 2223
Rev. No. : R0

AASHRAY
DESIGN CONSULTANTS PVT. LTD.
ADCPL
ARCHITECTS, INTERIOR DESIGNERS, ENGINEERS & LANDSCAPERS
www.adcplindia.com
K-8, IIT FLOOR SOUTH EXT.-I, N.DELHI - 49
CONTACT 011-46047374, 9810048700, 9310048701